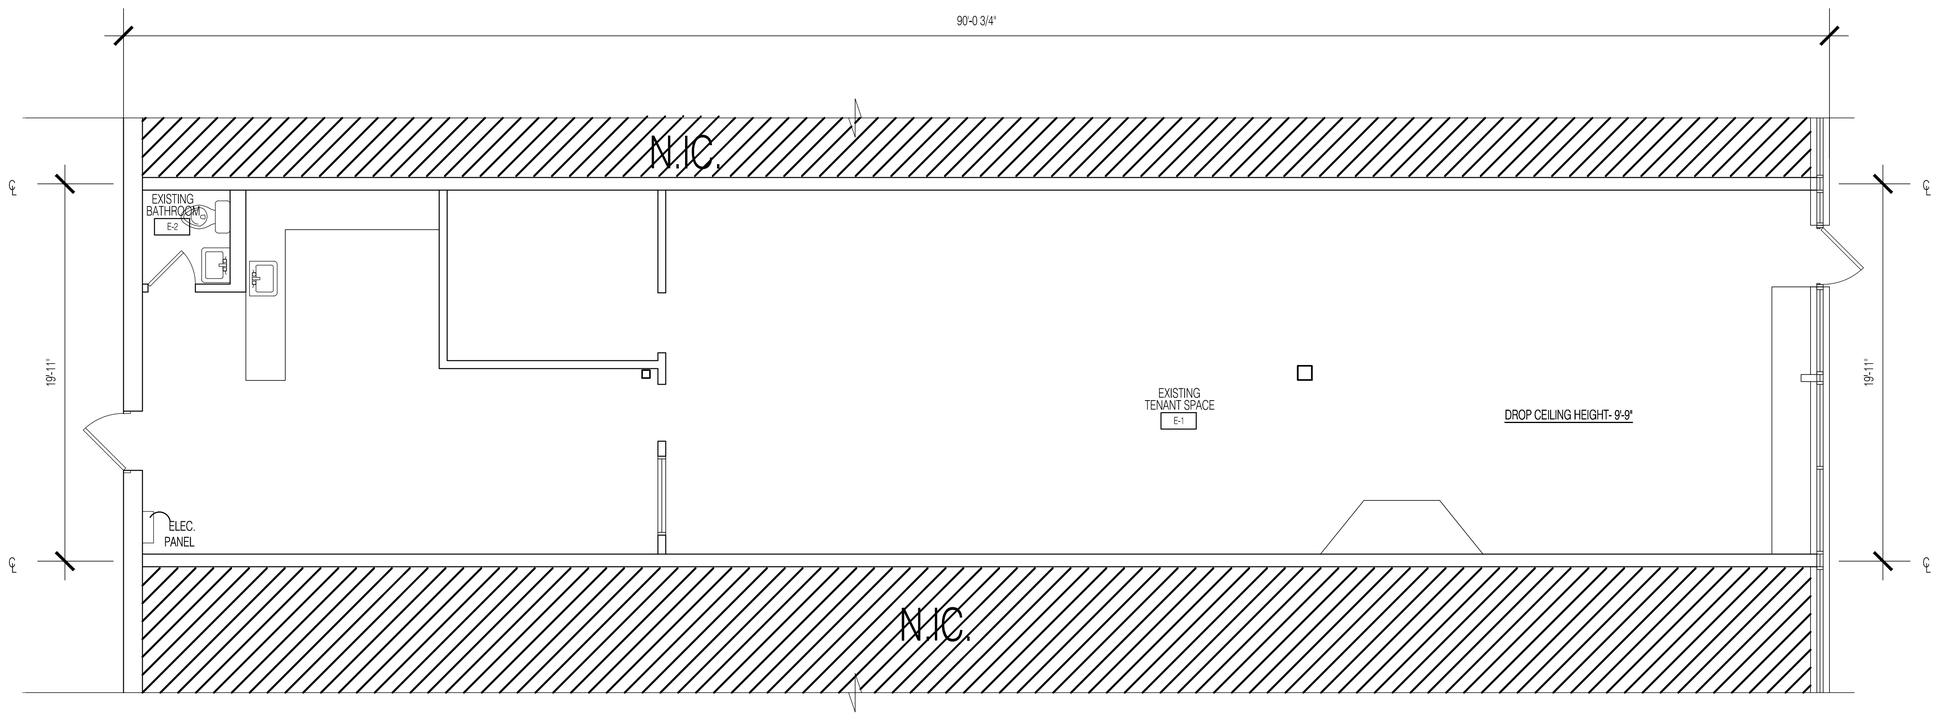

UNIT AREA 1,783 S.F.
MEASURED OUTSIDE FACE OF EXTERIOR WALL, CENTER OF TENANT DEMISING WALL.
(WALL THICKNESS ASSUMED TO BE 8" THICK.)

1 FIRST FLOOR: EXISTING PLAN
SCALE: 1/4" = 1'-0"

PROJECT

Chester Springs Lease Outline Drawing (LOD)

PROJECT LOCATION
BLOCK: xxx LOT: xxx
270 Route 206
Chester NJ 07930

ARCHITECT

Ben HORTEN architecture & design
312 State Route 10, Randolph, NJ 07869
Tel: 973.442.5880 Fax: 973.442.5886

CONSULTANT

ISSUES & REVISIONS

No.	Date	Issues and Revisions	By	Check
1.	01/05/17	SURVEY	AB	BH

REGISTRATION & SIGNATURE

Benjamin J. Horten NJ Licence No: 21AI 01579400

Drawing Description:
FIRST FLOOR: EXISTING PLAN

Computer File:
L:\17101_Chester Spring LOD\drawings\survey\Xplan_01_unit430_CN.DWG

SHEET
LOD-430

All drawings and written material appearing herein constitute original and unpublished work of the architect and may not be duplicated, used or disclosed without written consent of the architect.
©2017 BEN HORTEN ARCHITECTURE & DESIGN All Rights Reserved